

Mosslea Road, London SE20

London

Mosslea Road

London

Chain-free ground floor one-bed flat with private entrance and garden. Requires modernisation. Close to Penge High St, parks and stations. Ideal for buyers seeking a project.
Council Tax band: B

Tenure: Leasehold

EPC Energy Efficiency Rating: C

EPC Environmental Impact Rating: C


- Chain-free
- Private rear garden
- Long Lease
- Ideal renovation project
- Excellent transport links nearby
- Gas central heating









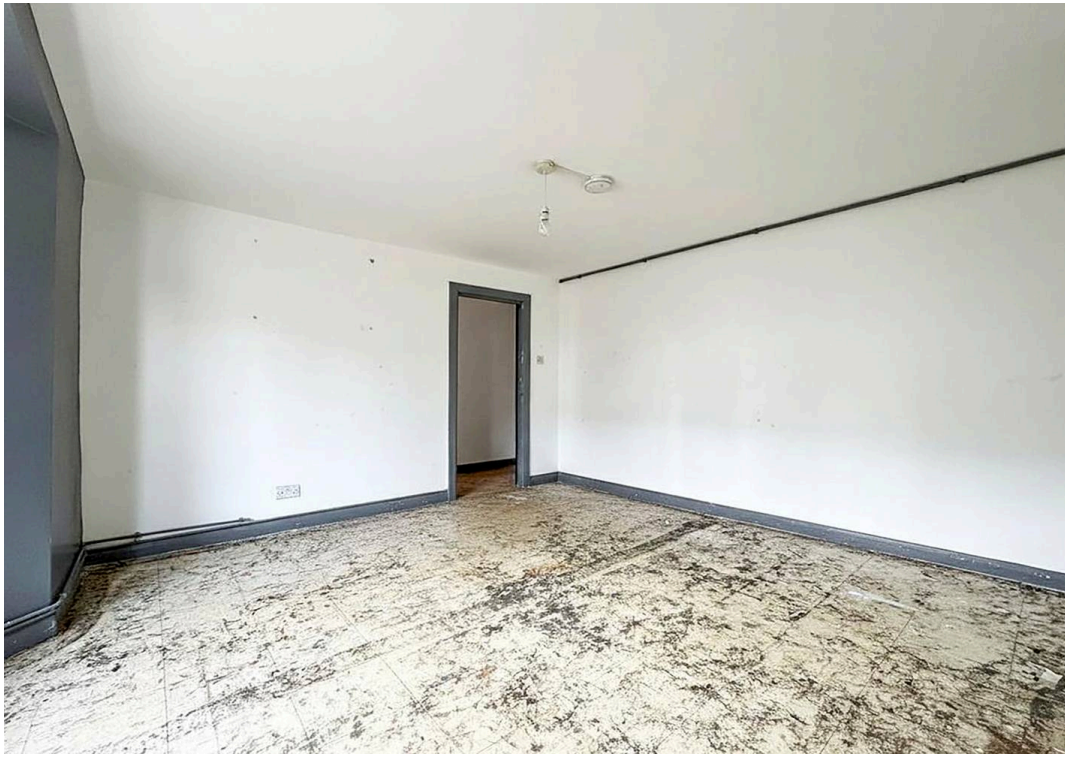















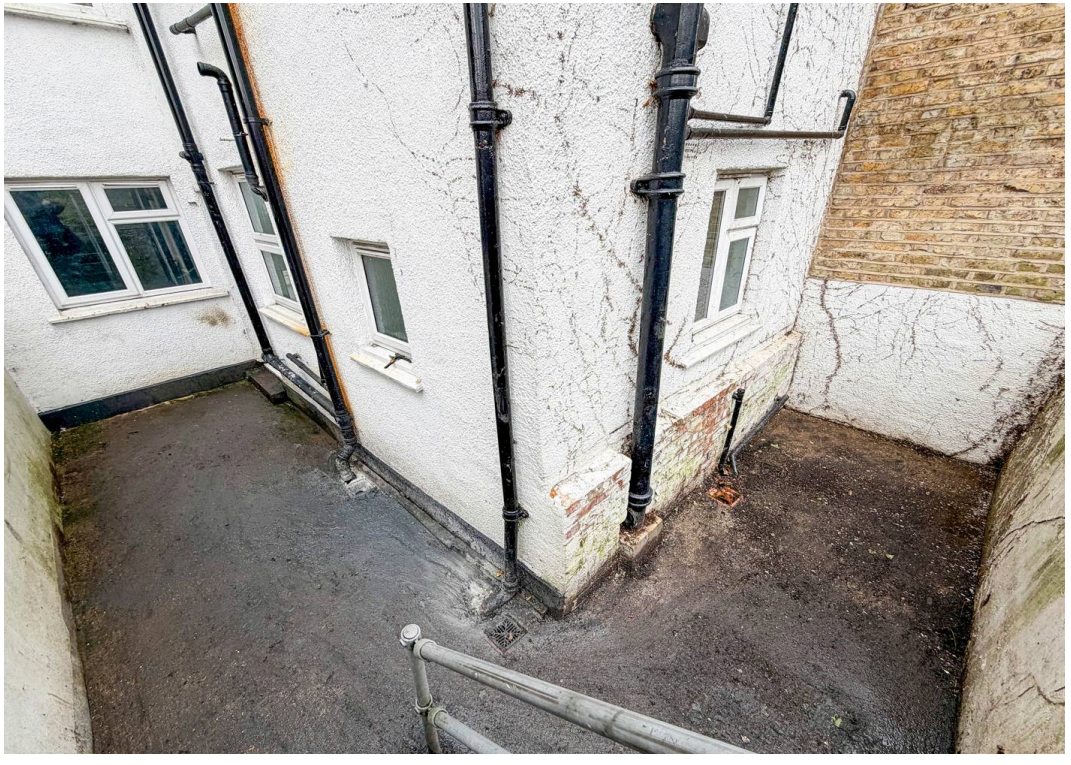




Approximate Gross Internal Area
48.60 sq m / 523.12 sq ft

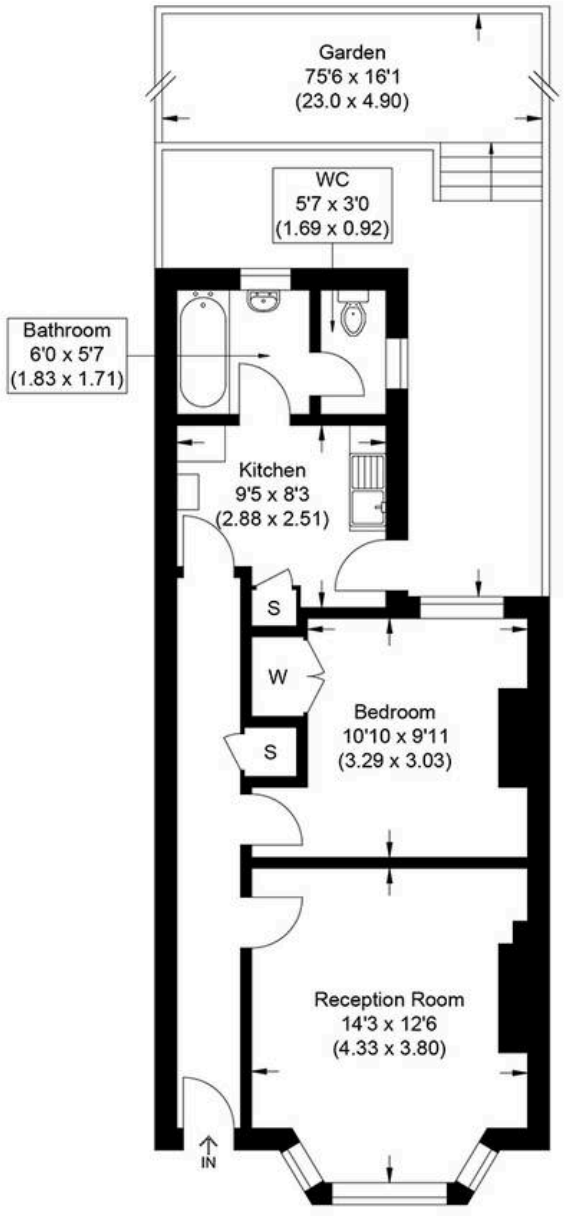

Ground Floor

Illustration for identification purposes only, measurements are approximate, not to scale.

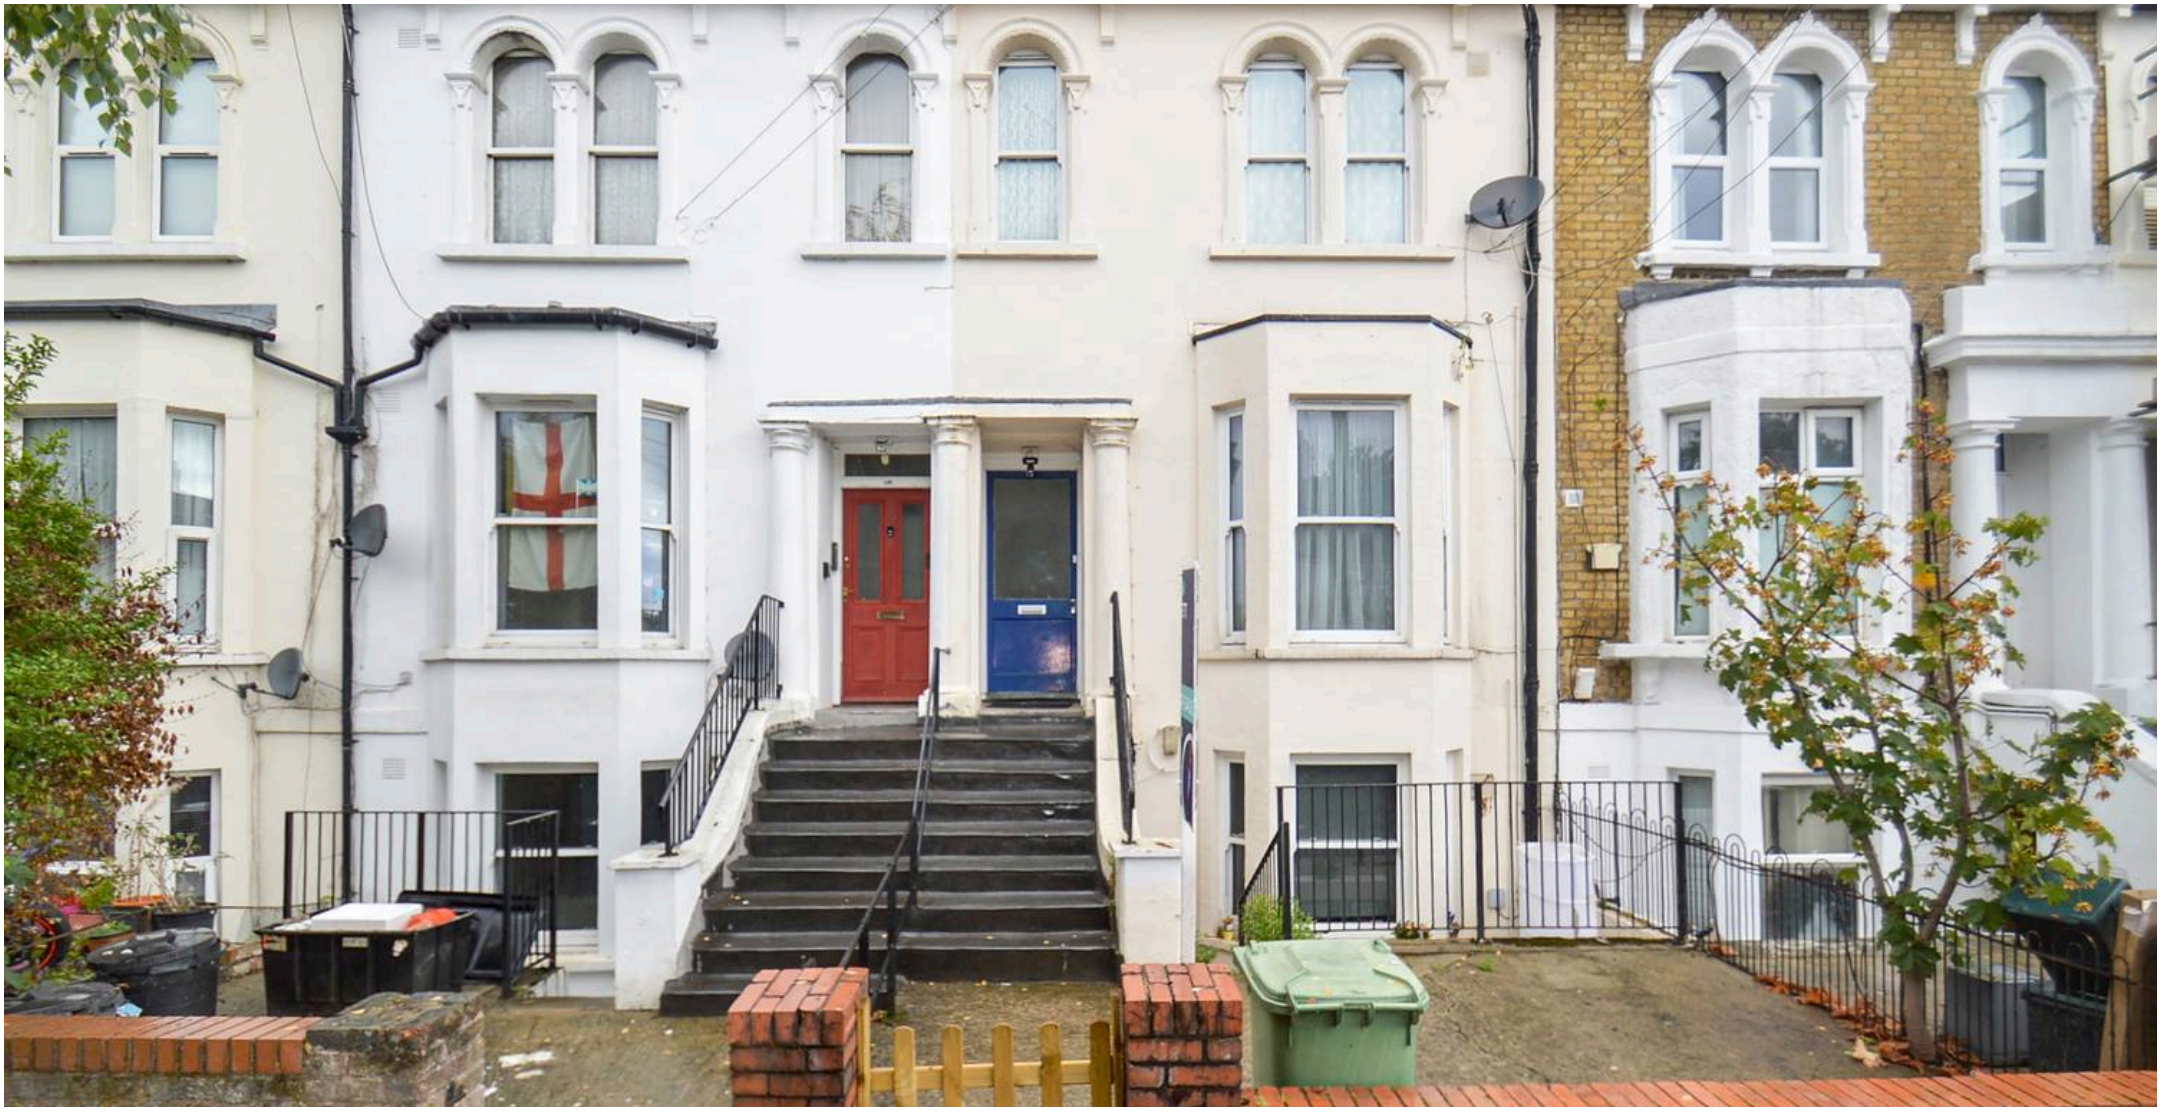

MA-Residential

1st Floor Romer House, 132 Lewisham High Street, London - SE13 6EE

020 8264 4464

hello@ma-residential.com

ma-residential.com